


9/7/2014 TARİHLİ VE 2014/6615 SAYILI KARARNAMENİN EKİ HARİTA

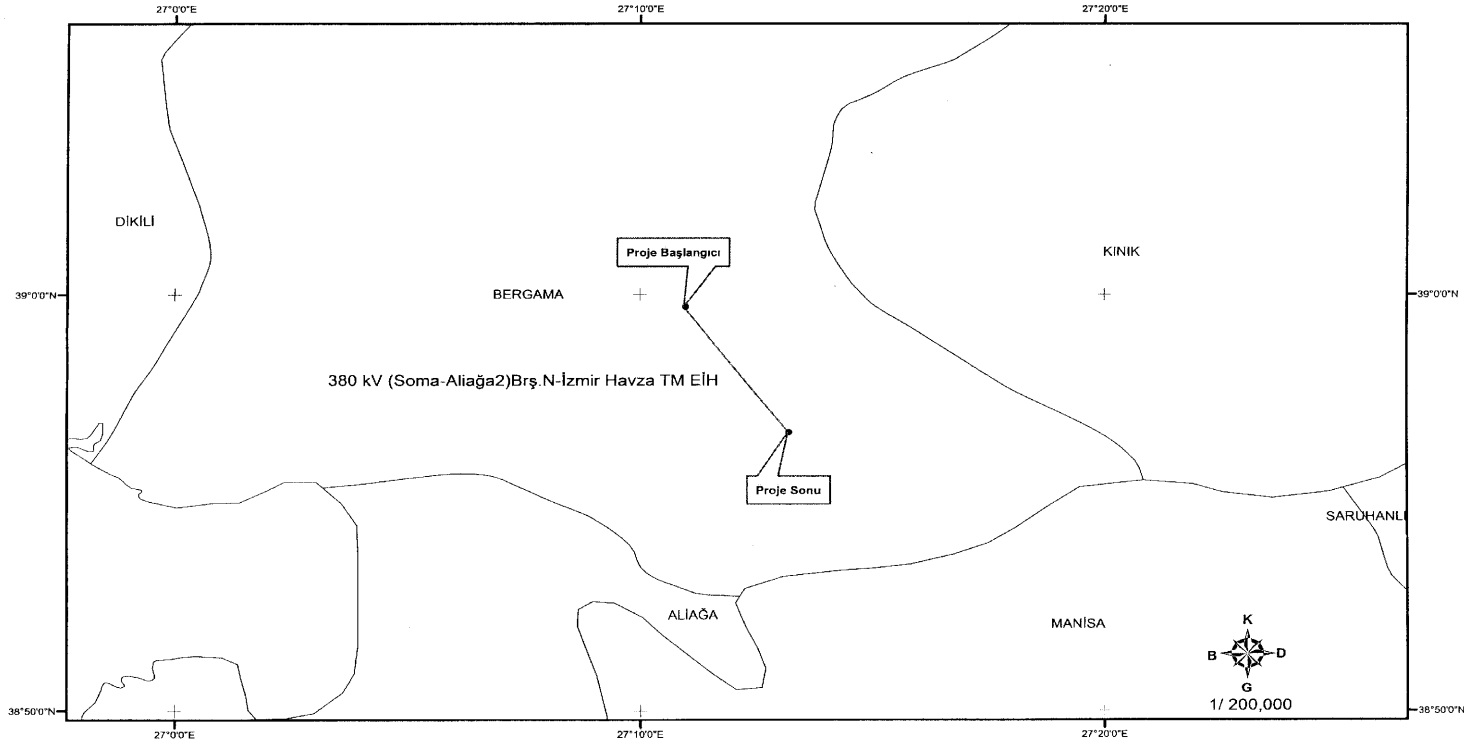

TÜRKİYE ELEKTRİK İLETİM A.Ş.

380 kV İZMİR HAVZA TM İRTİBAT HATLARI
ACELE KAMULAŞTIRMA YAPILACAK SAHA

PROJE NO: 14.D.03.0200