


9/7/2014 TARİHLİ VE 2014/6698 SAYILI KARARNAMENİN EKİ HARİTA



TÜRKİYE ELEKTRİK İLETİM A.Ş.

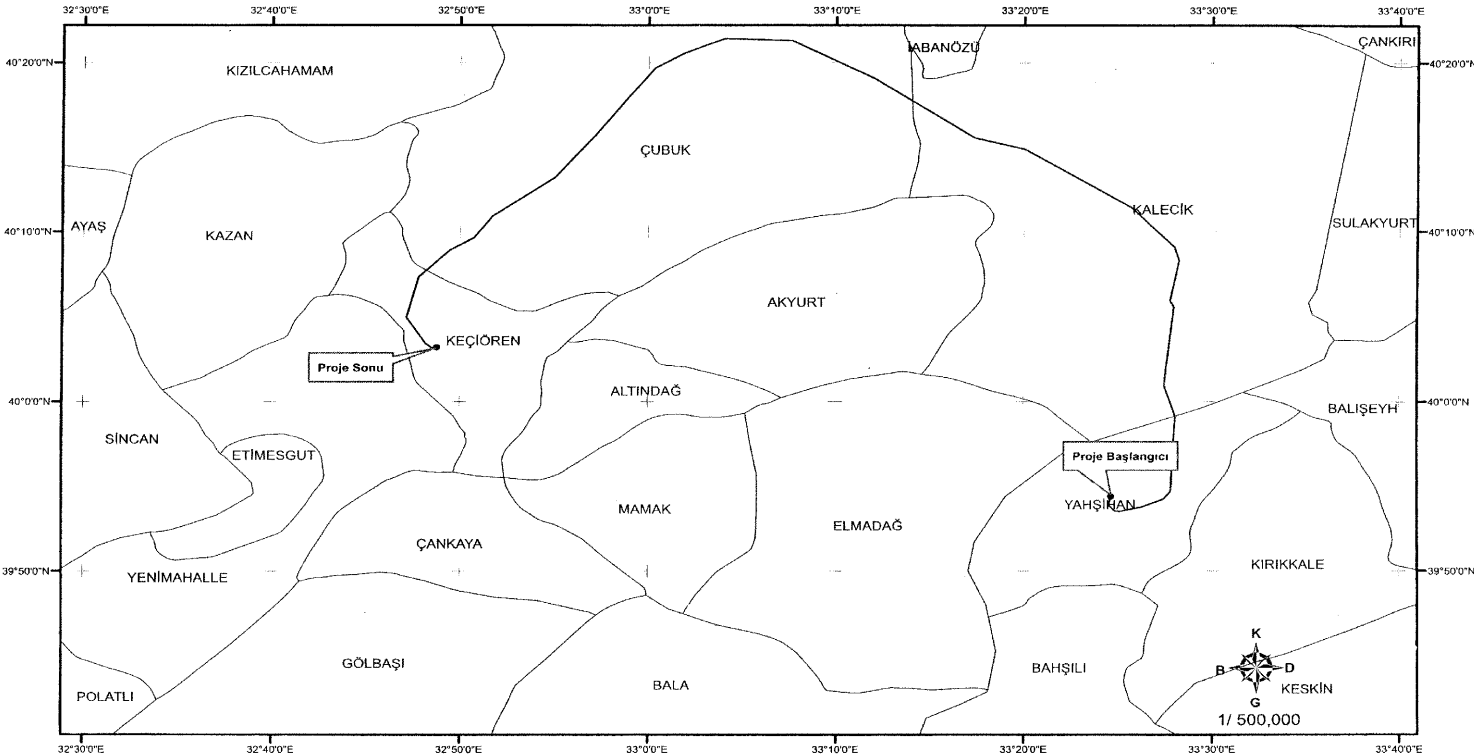

**380 kV ESER-BAĞLUM EİH
ACELE KAMULAŞTIRMA YAPILACAK SAHA**

PROJE NO: 13.D.09.0040-13