


15/12/2014 TARİHLİ VE 2014/7072 SAYILI KARARNAMENİN EKİ HARİTA

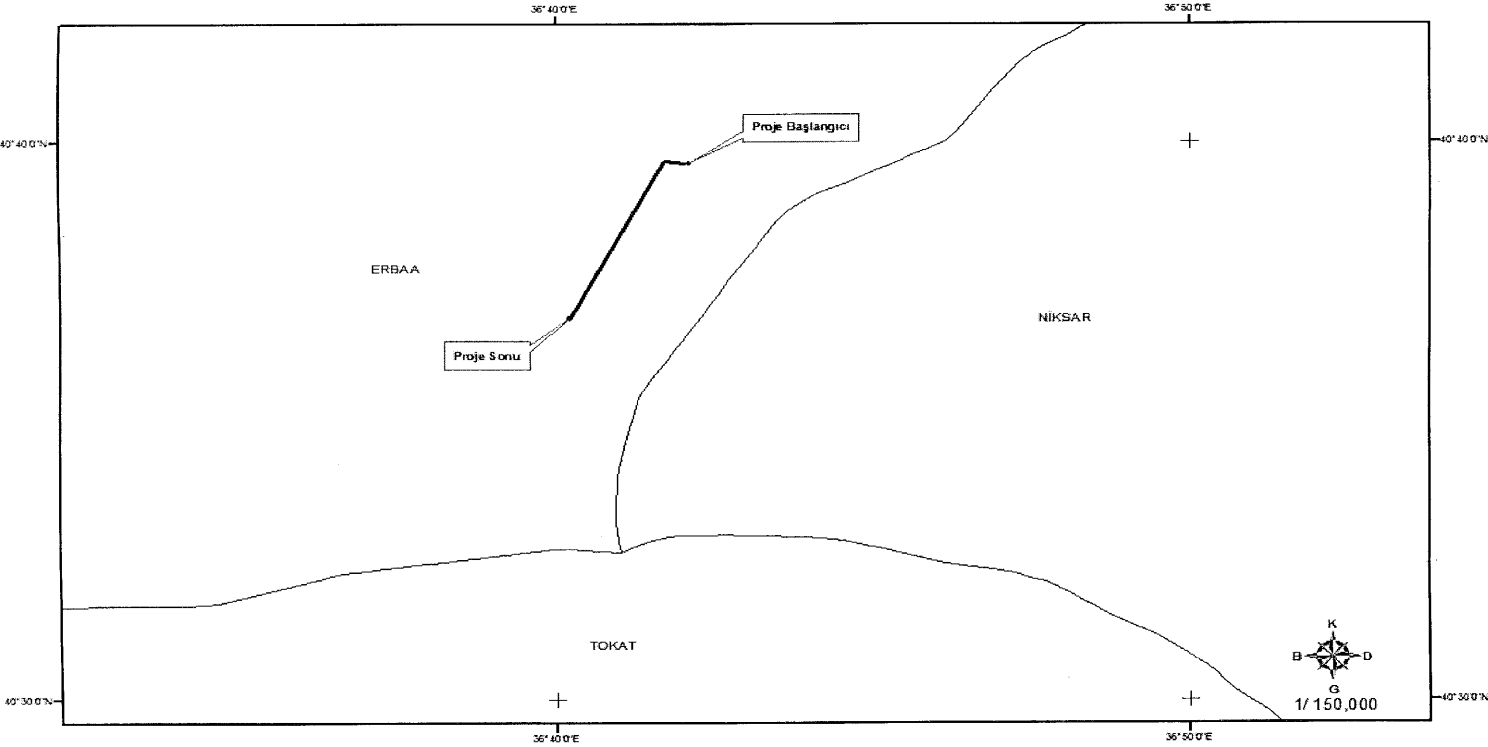

TÜRKİYE ELEKTRİK İLETİM A.Ş.

154 kV (ERBAA TM-ALMUS TM) BRŞ.N-TEPEKİŞLA HES EİH İÇİN
ACELE KAMULAŞTIRMA YAPILACAK SAHA

PROJE NO: 14.D.03.1340